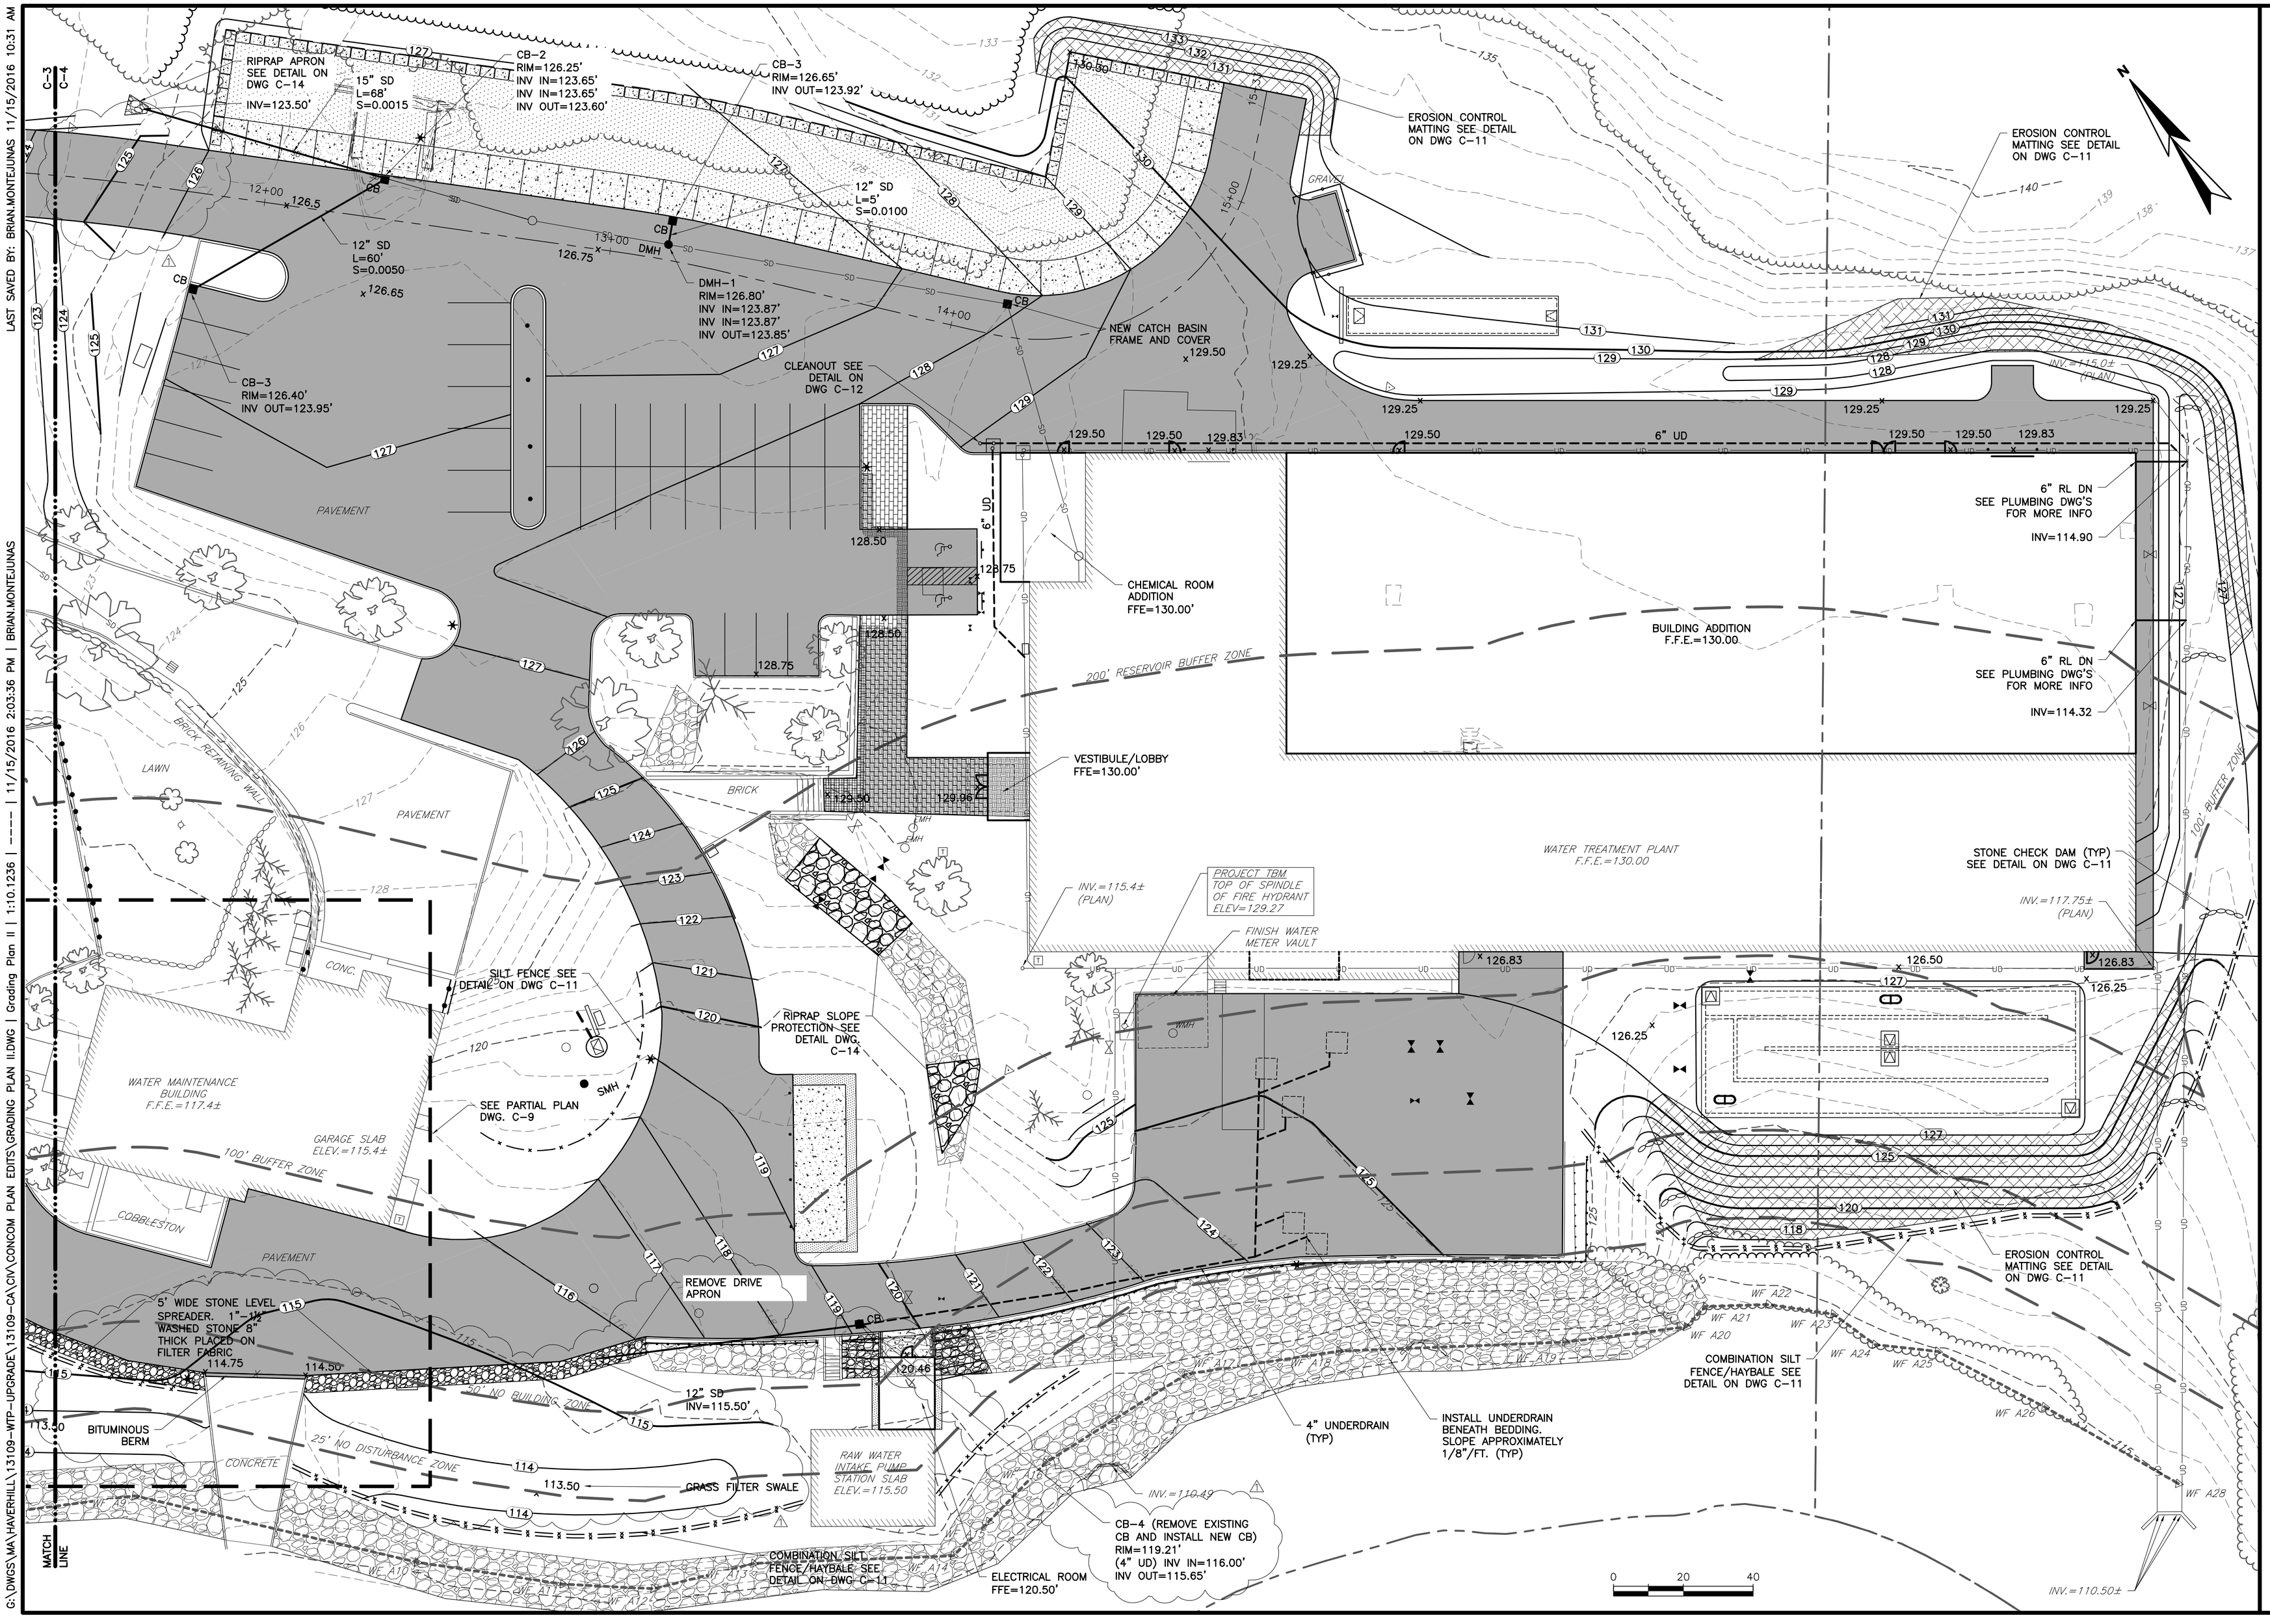

NO	SUBMISSIONS/REVISIONS	APP'D	DATE
	CONTRACT DRAWINGS	ACC	10-16
1	SITE IMPROVEMENT EDITS	BJM	11/16
2			
3			
4			

DESIGNED BY: JDP
CAD COORD: BAJ
CAD: RJB
CHECKED BY: JDP
DATE: 10-6-16
APPROVED BY: ACC
DATE: 10-20-16
PROJECT NO: 13109A

COMMONWEALTH OF MASSACHUSETTS BRIAN A. JUNAS No. 47354 CIVIL REGISTERED PROFESSIONAL ENGINEER 11/14/16

WRIGHT-PIERCE
Engineering a Better Environment
Offices Throughout New England
888.621.8156 | www.wright-pierce.com

HAVERHILL, MASSACHUSETTS
WATER TREATMENT PLANT UPGRADES

GRADING PLAN II

DRAWING
C-10

LAST SAVED BY: BRIAN.MONTEJUNAS 11/15/2016 10:31 AM
G:\DWGS\MA\HAVERHILL\13109-WTP-UPGRADE\13109-CA\CIV\CONCOM PLAN EDITS\GRADING PLAN II.DWG | Grading Plan II | 1:10.1236 | ---- | 11/15/2016 2:03:36 PM | BRIAN.MONTEJUNAS