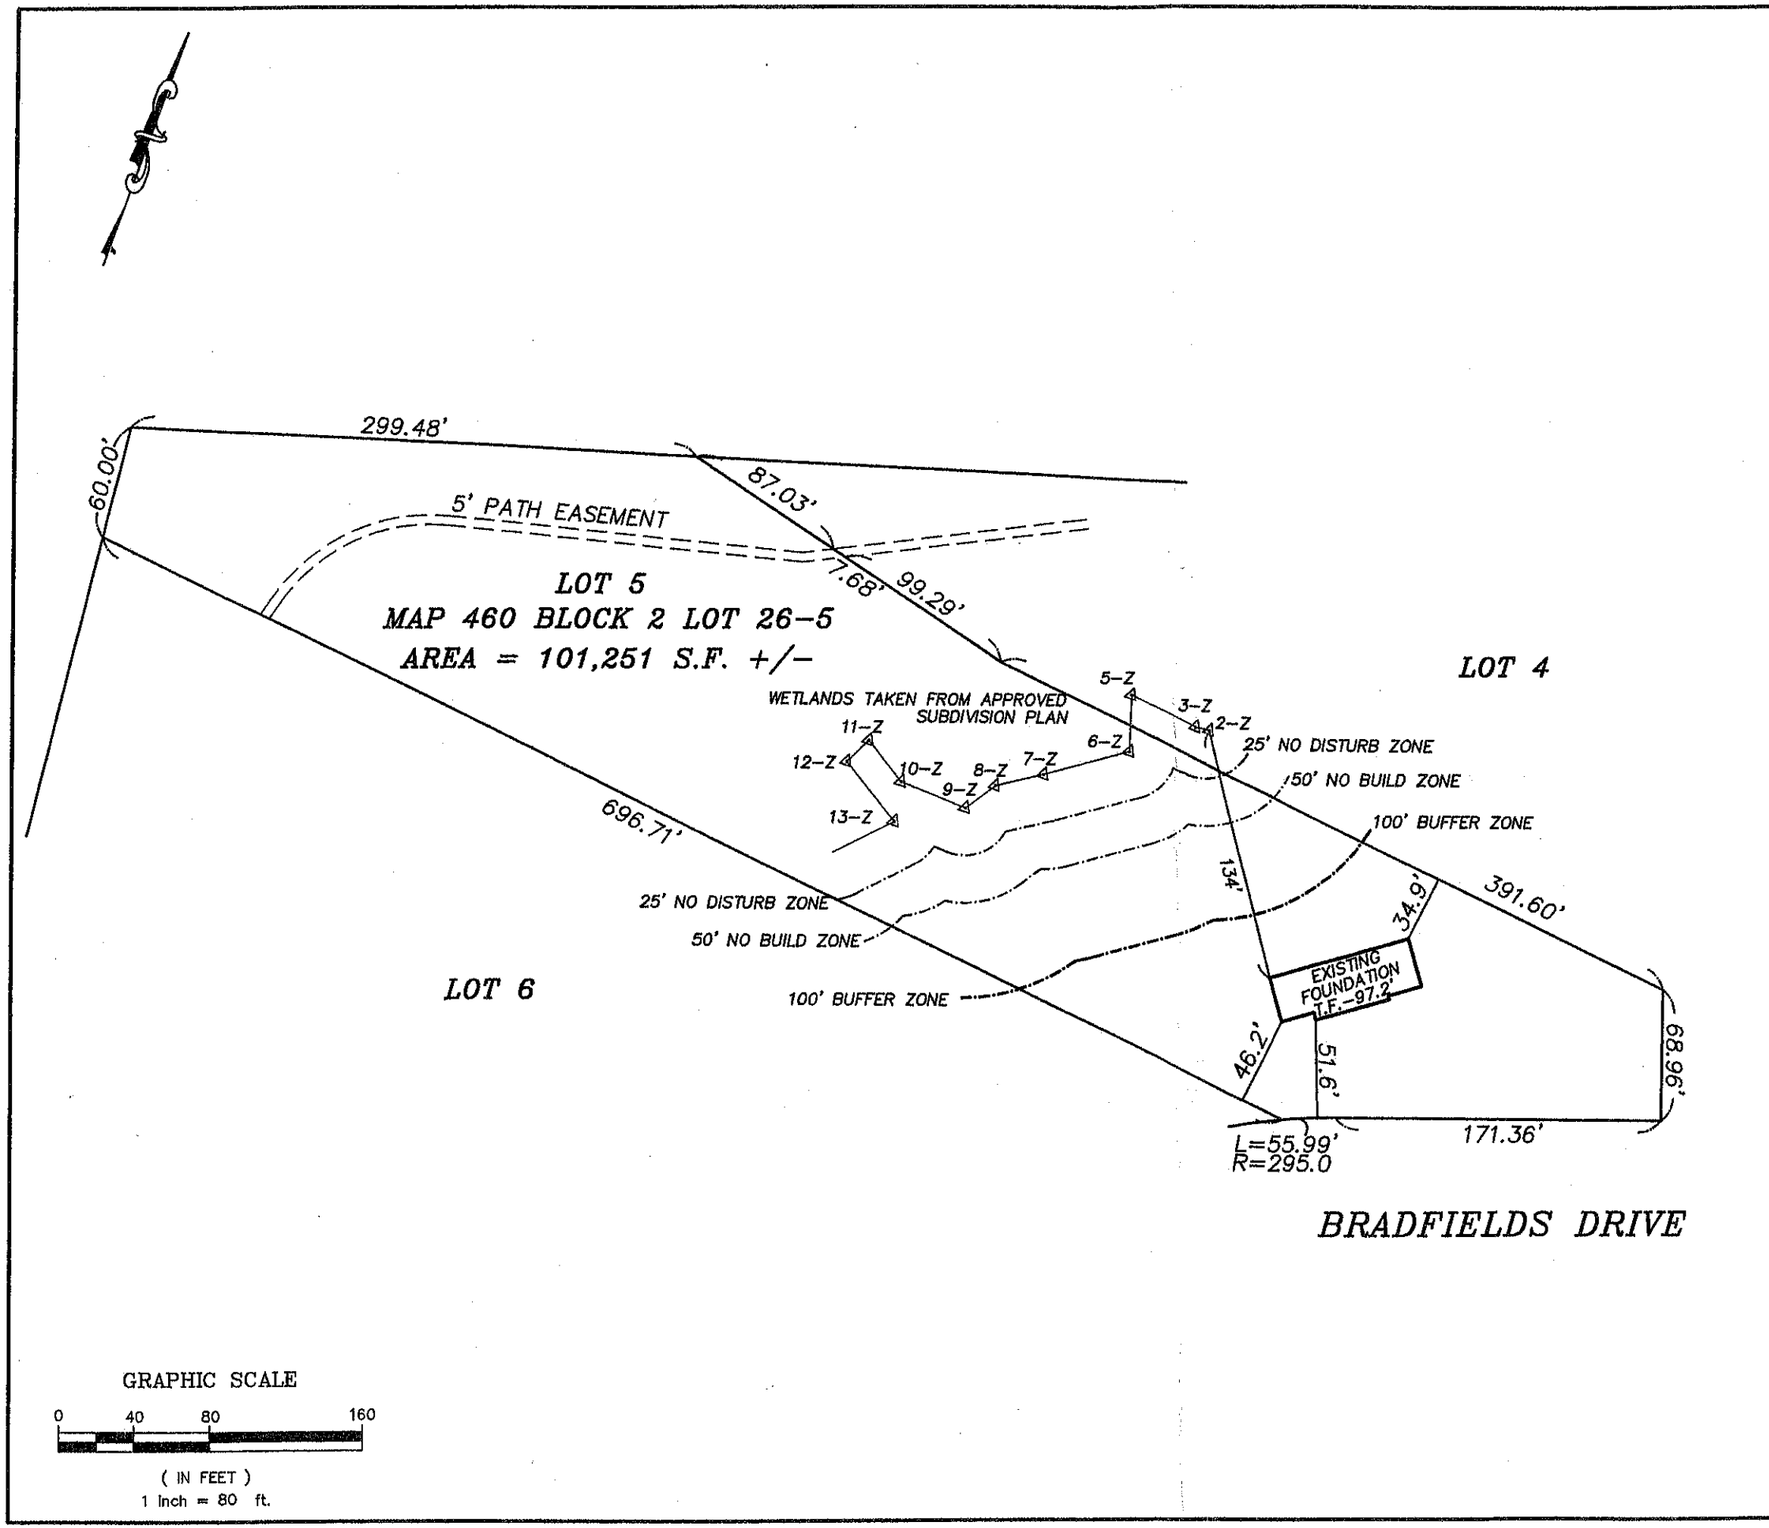

PLOT PLAN

LOCATION: LOT 5 BRADFIELDS DRIVE
HAVERHILL, MA

DATE: NOVEMBER 17, 2016

SCALE: 1"=80'

ZONING DISTRICT: SC

MINIMUM SETBACKS:

FRONT YARD = 40'
SIDE YARD = 25'
REAR YARD = 25'

I CERTIFY THAT THE FOUNDATION IS LOCATED ON THE GROUND AS SHOWN.

RECEIVED
NOV 22 2016
Conservation Commission

COMMONWEALTH OF MASSACHUSETTS
STEPHEN P. DESROCHE
No. 27699
REGISTERED PROFESSIONAL LAND SURVEYOR

Stephen P. Desroche

DATE: 11/17/16

PREPARED BY

ENGINEERING & SURVEYING SERVICES

70 BAILEY COURT
HAVERHILL, MASSACHUSETTS 01832
TELEPHONE: (978)-556-0284

IN CONJUNCTION WITH

NEPONSET VALLEY SURVEY